

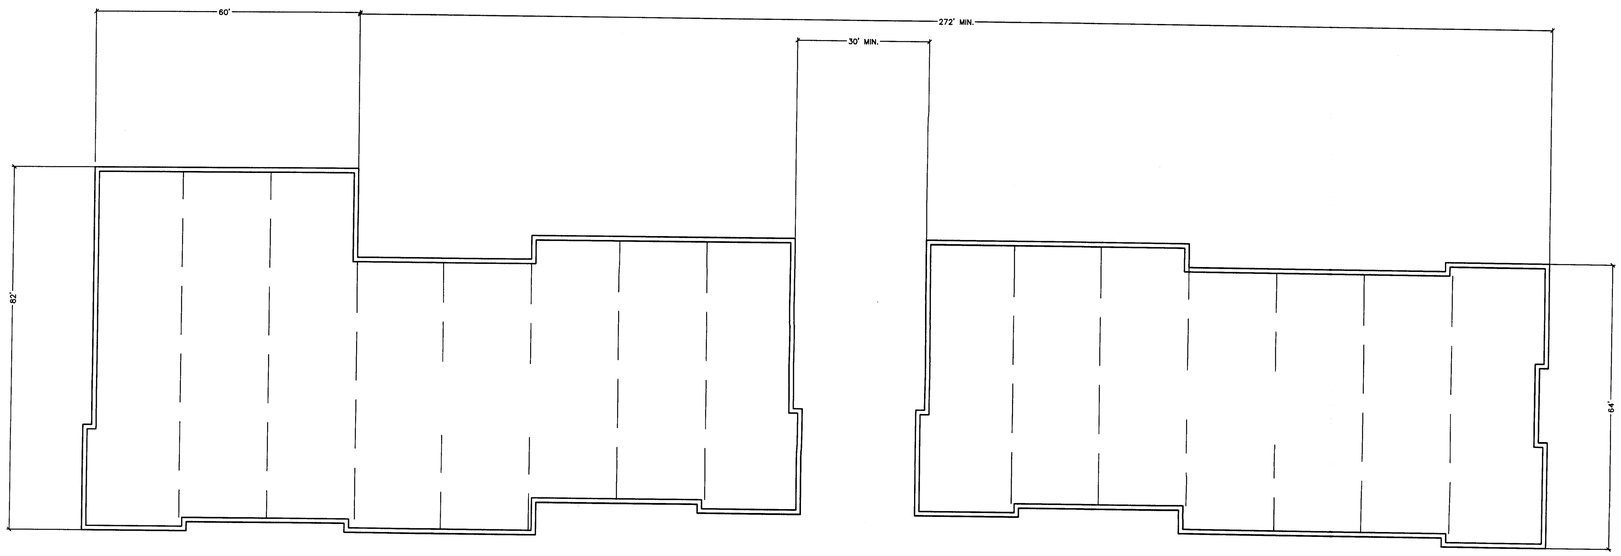


PLAN VIEW

ALL DIMENSIONS ARE PRELIMINARY AND SUBJECT TO CHANGE

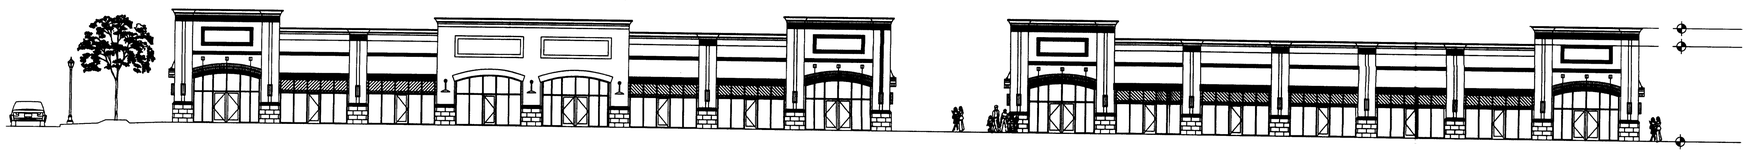


SOUTH ELEVATION

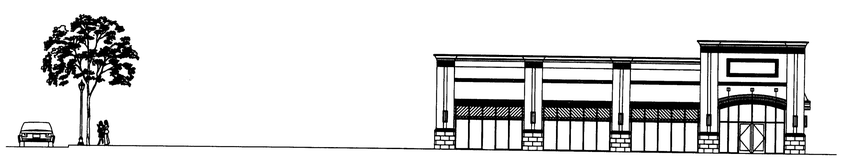

WEST ELEVATION

VICINITY MAP

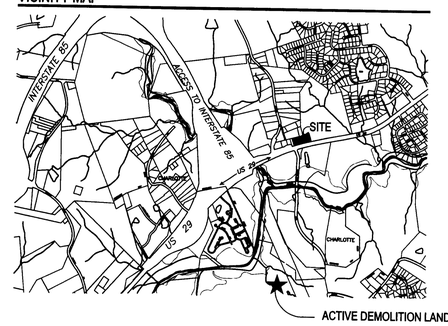

ACTIVE DEMOLITION LANDFILL

FOR PUBLIC HEARING
PETITION NO. 2007-047

LandDesign
223 N Graham Street Charlotte, NC 28202
V: 704.333.0325 F: 704.332.3246
www.LandDesign.com

HIGHWAY 29 SITE
MULTI-FAMILY COMMUNITY
GATEWAY HOMES, CHARLOTTE, NC

ARCHITECTURAL DESIGN

REVISIONS:
02/20/07 REVISIONS
04/13/07 REVISED PER PLANNING COMMENTS
04/25/07 REVISIONS PER CITY COMMENTS
01/10/08 REVISIONS PER CITY COMMENTS

DATE: JANUARY 22, 2007
DESIGNED BY:
DRAWN BY:
CHECKED BY:
Q.C. BY:
SCALE: NTS
PROJECT #: 1006327

SHEET #:
RZ-3